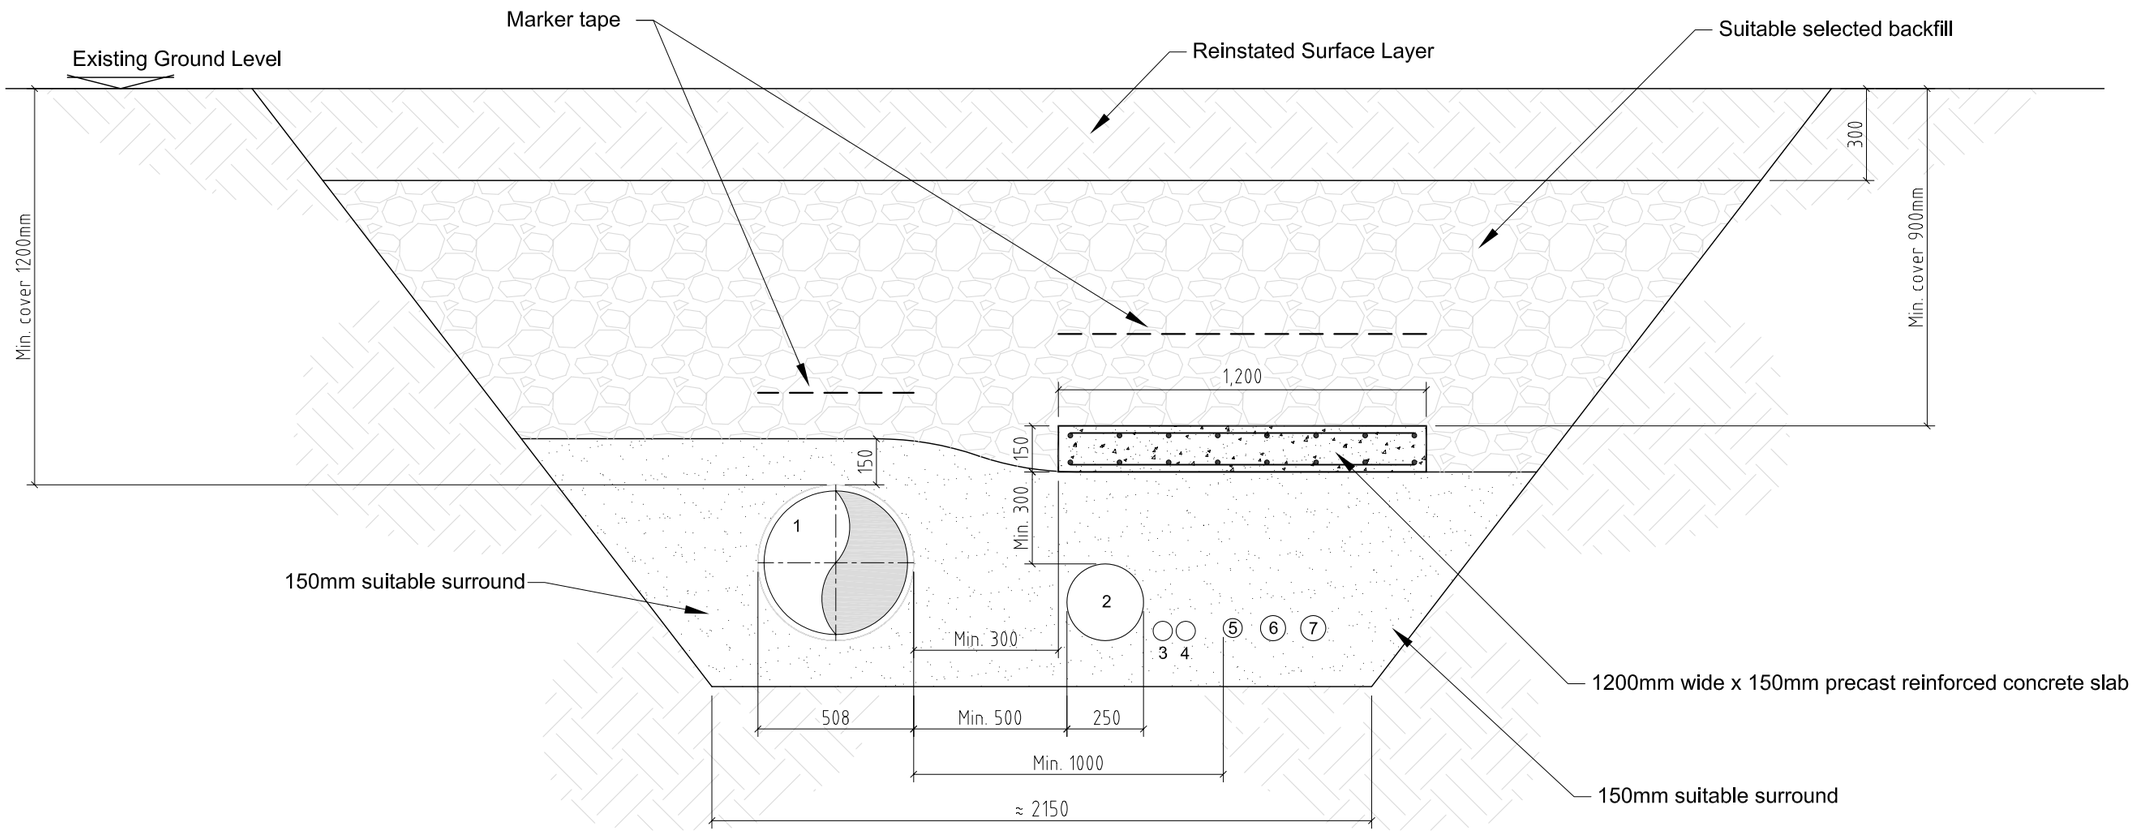

1. Steel product pipe (508mm Ø)
2. Outfall pipe (dia. 250mm)
3. Duct for Fibre Optic cable (dia 63mm)
4. Duct for Copper cable (dia 63mm)
5. Umbilical #1 (dia. 62mm)
6. Umbilical #2 (dia. 81mm)
7. Umbilical #3 (dia. 81mm)

TYPICAL TRENCH DETAIL SHOWING ADDITIONAL PROTECTION OF SERVICES
Scale 1:20 @ A3

Ordnance Survey Ireland Licence No EN 0005010
©Ordnance Survey Ireland and Government of Ireland

Client:
Shell E&P Ireland Limited
Corrib House, 52 Leeson Street Lower,
Dublin 2, Republic of Ireland.

RPS
RPS, West Pier Business Campus,
Dun Laoghaire, Co. Dublin, Ireland.
T: +353 1 488 2900 - F: +353 1 283 5676
E: ireland@rpsgroup.com W: www.rpsgroup.com/ireland

NOTES
1. This drawing is the property of RPS, It is a confidential document and must not be copied, used, or its content divulged without prior written consent.
2. All Levels refer to Ordnance Survey Datum, Malin Head.
3. DO NOT SCALE, use figured dimensions only, if in doubt ask.
4. Drawing is based on March 2008 survey data.

REV	DATE	REVISION	BY	CHK	ENG	CL'NT
P03	02.09.10	ISSUE APPROVED	HF	KMcM	CB	JvdW
R01	30.08.10	ISSUED FOR COMMENT	HF	KMcM	CB	JvdW

DRAWING REVISIONS

Project: CORRIB ONSHORE PIPELINE

Title: TYPICAL TRENCH DETAIL SHOWING ADDITIONAL PROTECTION OF SERVICES

Drawn by:	HF	Job No: MDR0470	
Checked by:	KMcM	File No: MDR0470DG0123P03	
Approved by:	JvdW	Drg. No: DG0123	Rev: P03
Scale:	1:20 @ A3		
Date:	30.08.10		